© COPYRIGHT BURSICH ASSOCIATES, INC. 2019
ALL REPORTS, DOCUMENTS, SPECIFICATIONS, COMPUTER FILES, FIELD DATA, NOTES AND OTHER DOCUMENTS AND INSTRUMENTS PREPARED BY BURSICH ASSOCIATES, INC. AS INSTRUMENTS OF SERVICE SHALL REMAIN THE PROPERTY OF BURSICH ASSOCIATES, INC. AND THEREFORE SHALL RETAIN ALL COMMON LAW, STATUTORY AND OTHER RESERVED RIGHTS, INCLUDING THE COPYRIGHT THERETO. ANY USE, REUSE OR MODIFICATION/ALTERATION AND REPRODUCTION WITHOUT THE EXPRESS WRITTEN CONSENT OF BURSICH ASSOCIATES, INC. IS STRICTLY PROHIBITED. ANY USE, REUSE OR MODIFICATION/ALTERATION BY ANYONE WITHOUT WRITTEN CONSENT SHALL BE DEEMED AN AGREEMENT BETWEEN THE USER AND BURSICH ASSOCIATES, INC. WHICH SHALL INDEMNIFY AND SAVE HARMLESS BURSICH ASSOCIATES, INC. FOR ALL CLAIMS, DAMAGES, LOSSES AND EXPENSES ARISING FROM THE USE THEREFROM.

GENERAL NOTES

1. BOUNDARY AND TOPOGRAPHY INFORMATION SHOWN WAS OBTAINED FROM A FIELD SURVEY PERFORMED BY BURSICH ASSOCIATES INC. ON OCTOBER 21, 2019.
2. HORIZONTAL DATUM IS NAD 83.
3. VERTICAL DATUM IS NAVD 88.
4. RECORD OWNER: AT DATE OF SURVEY
   KEVIM M. WACHTER
5. TAX PIN NO.: 548379879583 DEED BOOK: 1695 PG 853
6. REFERENCE PLANS:

   PLANS ENTITLED "SITE PLAN–EAST PENN TIRE & CAR CARE CENTER" PREPARED BY JENA ENGINEERING CORP., HAVING JOB NUMBER 122702, DATED 1–08–2003.

   PLAN ENTITLED "FULMERS TEXACO–4049 CHESTNUT STREET" PREPARED BY BOYKO PETROLEUM SERVICE
7. MONITORING WELL ELEVATIONS ARE REFERENCED TO CENTER OF WELL CAP.

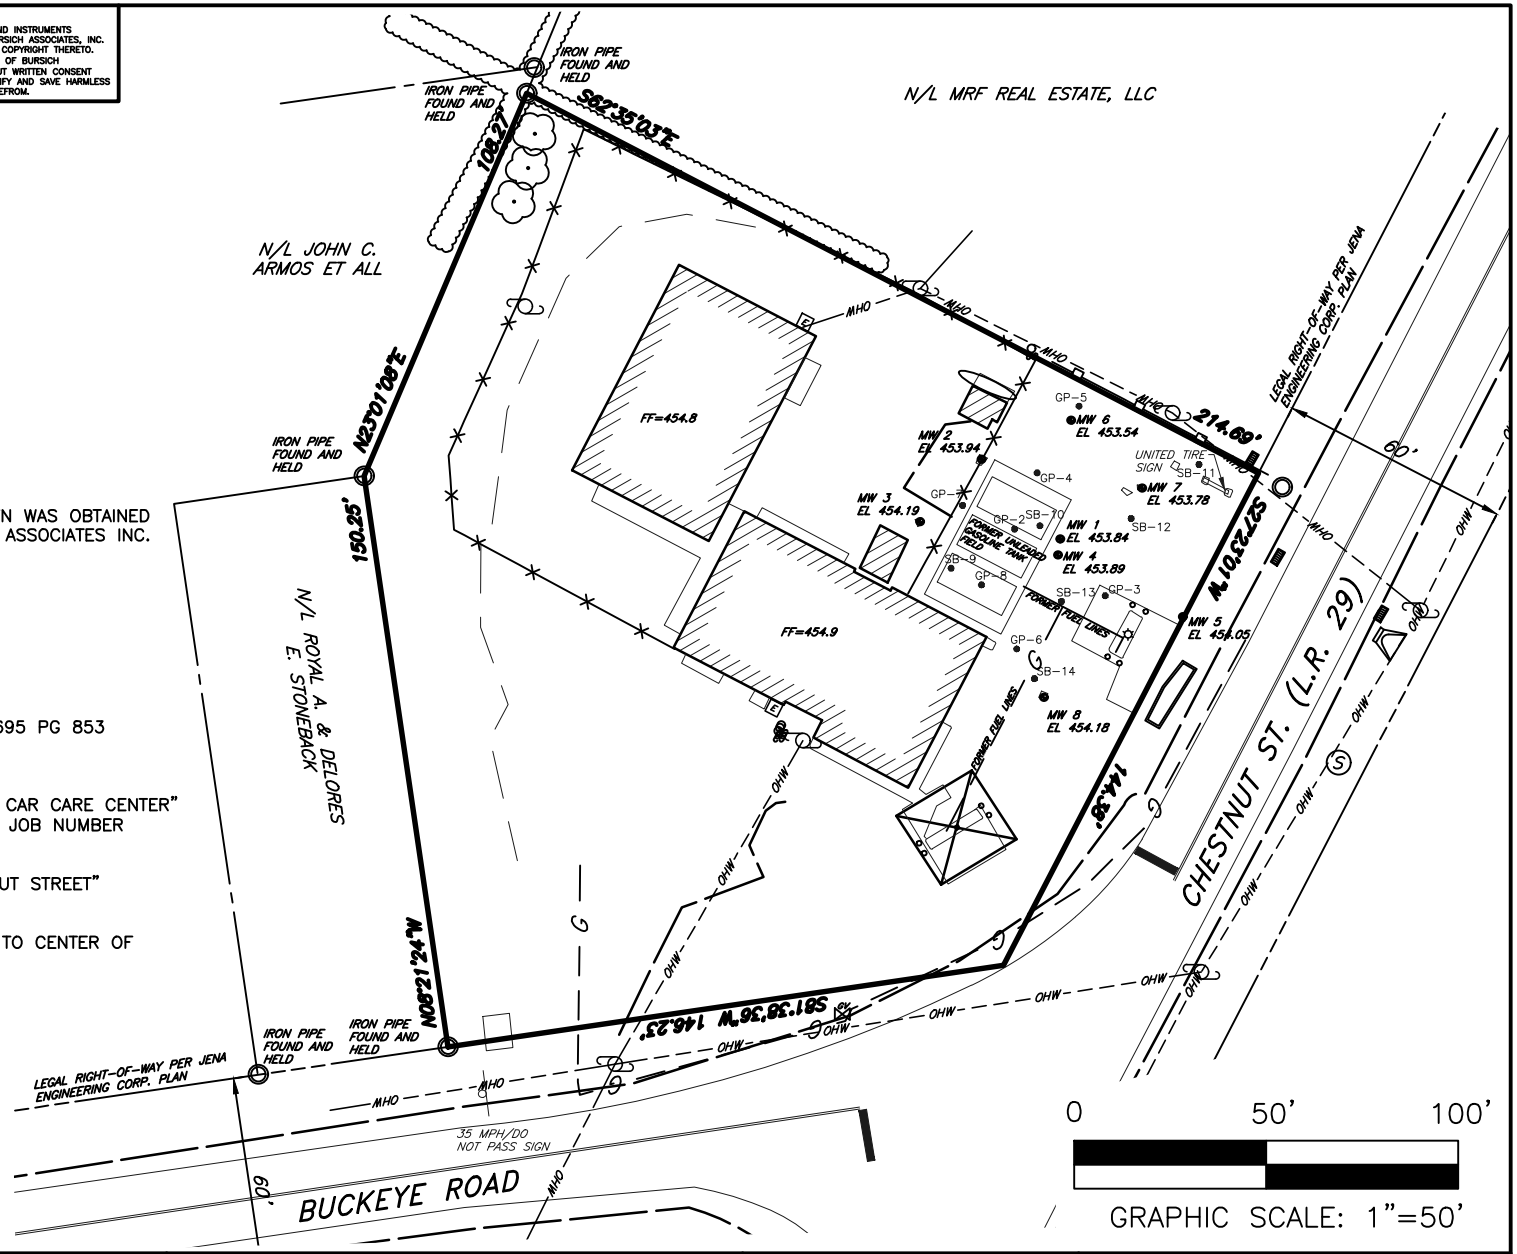

NO.	REVISION	DATE	BY

BURSICH ASSOCIATES
ENGINEERS, LAND SURVEYORS, LANDSCAPE ARCHITECTS
2129 EAST HIGH STREET
POTTSTOWN, PA 19464
610.323.4040
www.bursich.com

CLIENT
COVENTRY ENVIRONMENTAL
PO BOX 224
ST. PETERS, PA 19470

SCALE: 1"=50'	REV: –
DATE: 10/29/2019	DRWN BY: TLJ
JOB NO.: 198050.00	CHKD BY: MDP
DWG NO.: B0198050	SHEET: 1 OF 1

BOUNDARY PLAN

4094
CHESTNUT ST

UPPER MILFORD TOWNSHIP
LEHIGH COUNTY
PENNSYLVANIA

P:\COV-00\198050-00\dwg\Base\B0198050.dwg